Appeal #10-2011-Z

Appeal of Rhea Marcinko to vary the building line to install a fence at 2590 Mogadore Road

U1 Single Family Residential

0 50'
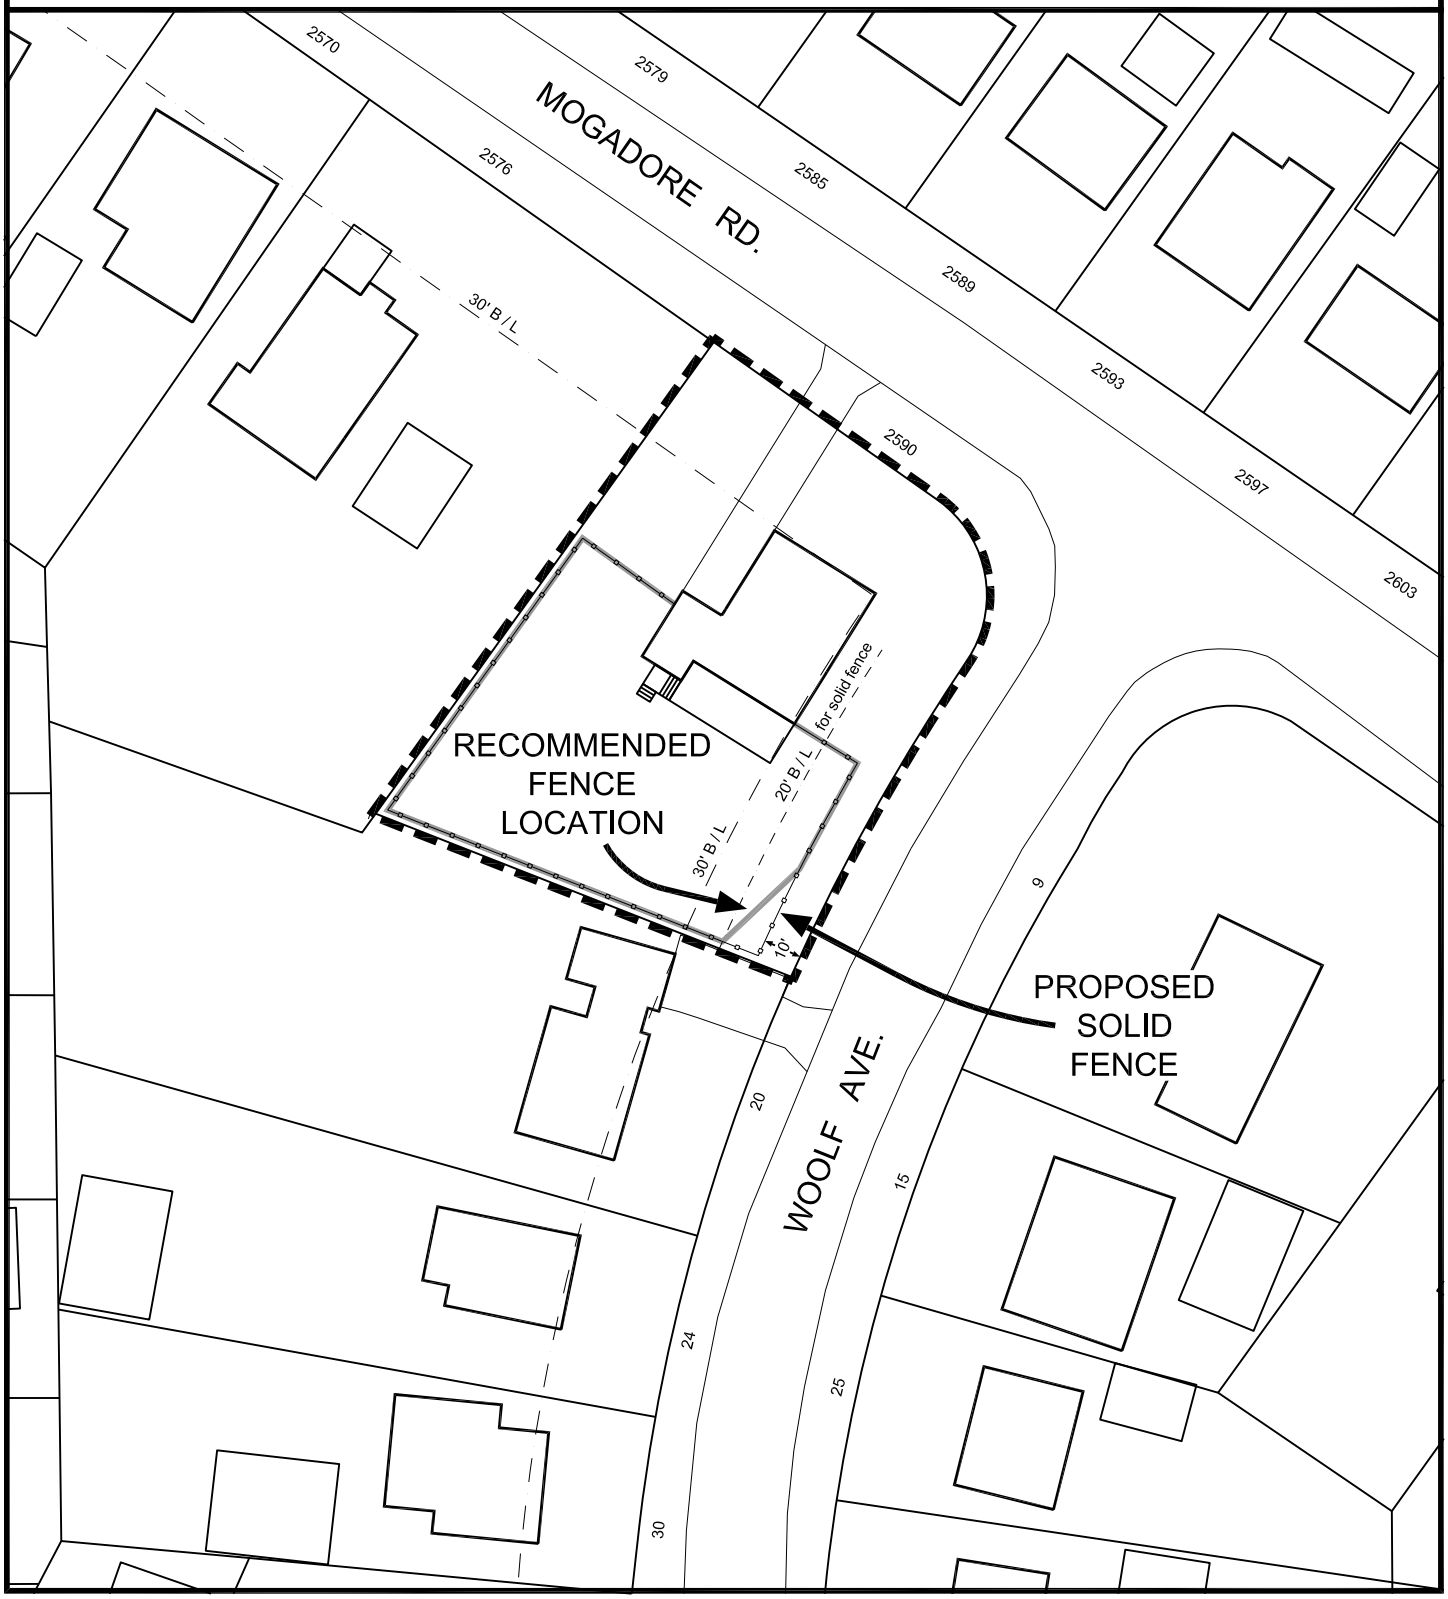
Created 05/27/2011 kep
Revised 06/14/2011 jwh