PC-2013-02-CU

Petition of Charles and Deborah Baldwin for a Conditional Use to vary the height and side yard setback to construct a garage at 1248 Louisiana Avenue

0 50'

Created 01/22/2013 kep
Revised 02/01/2013 jwh
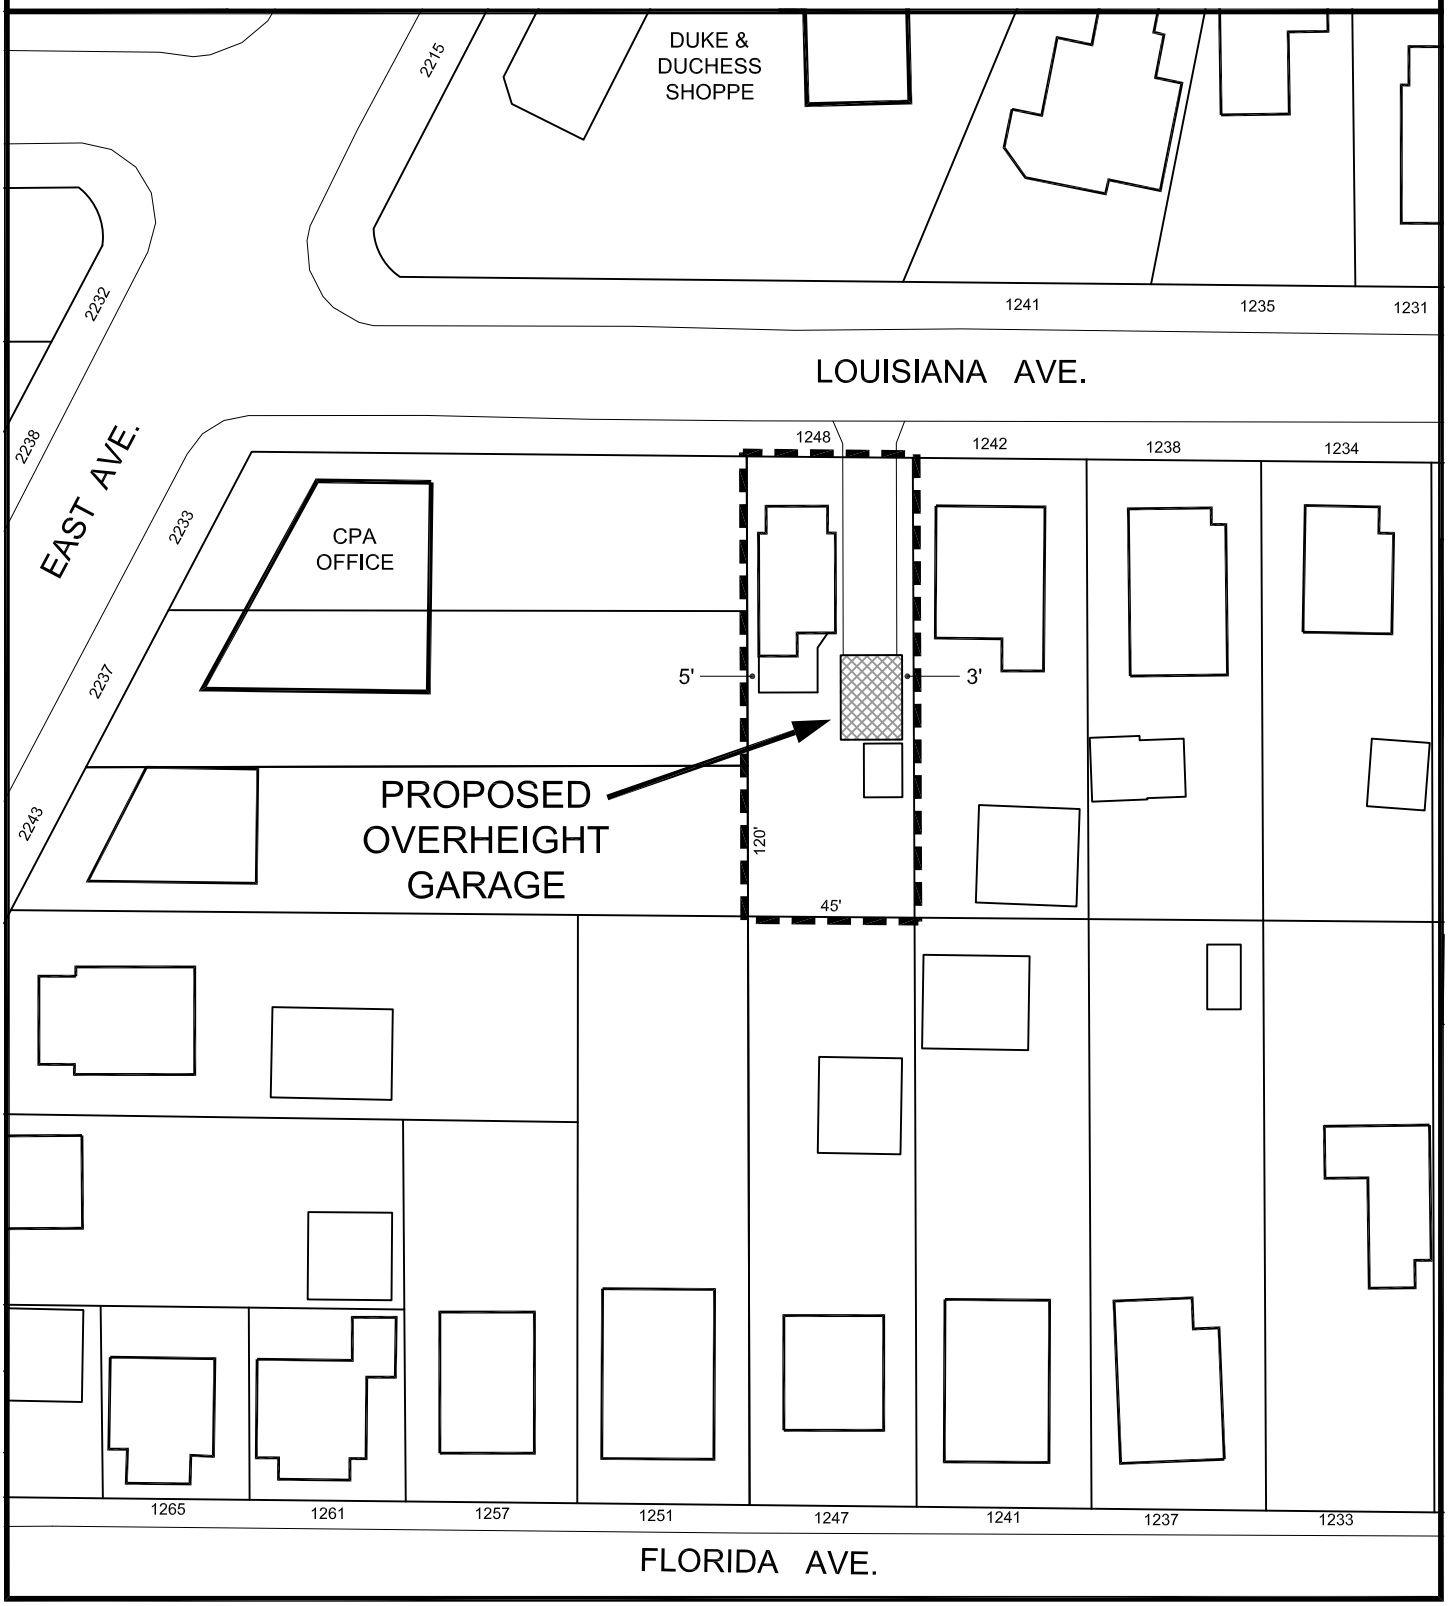
U1 Single Family Residential